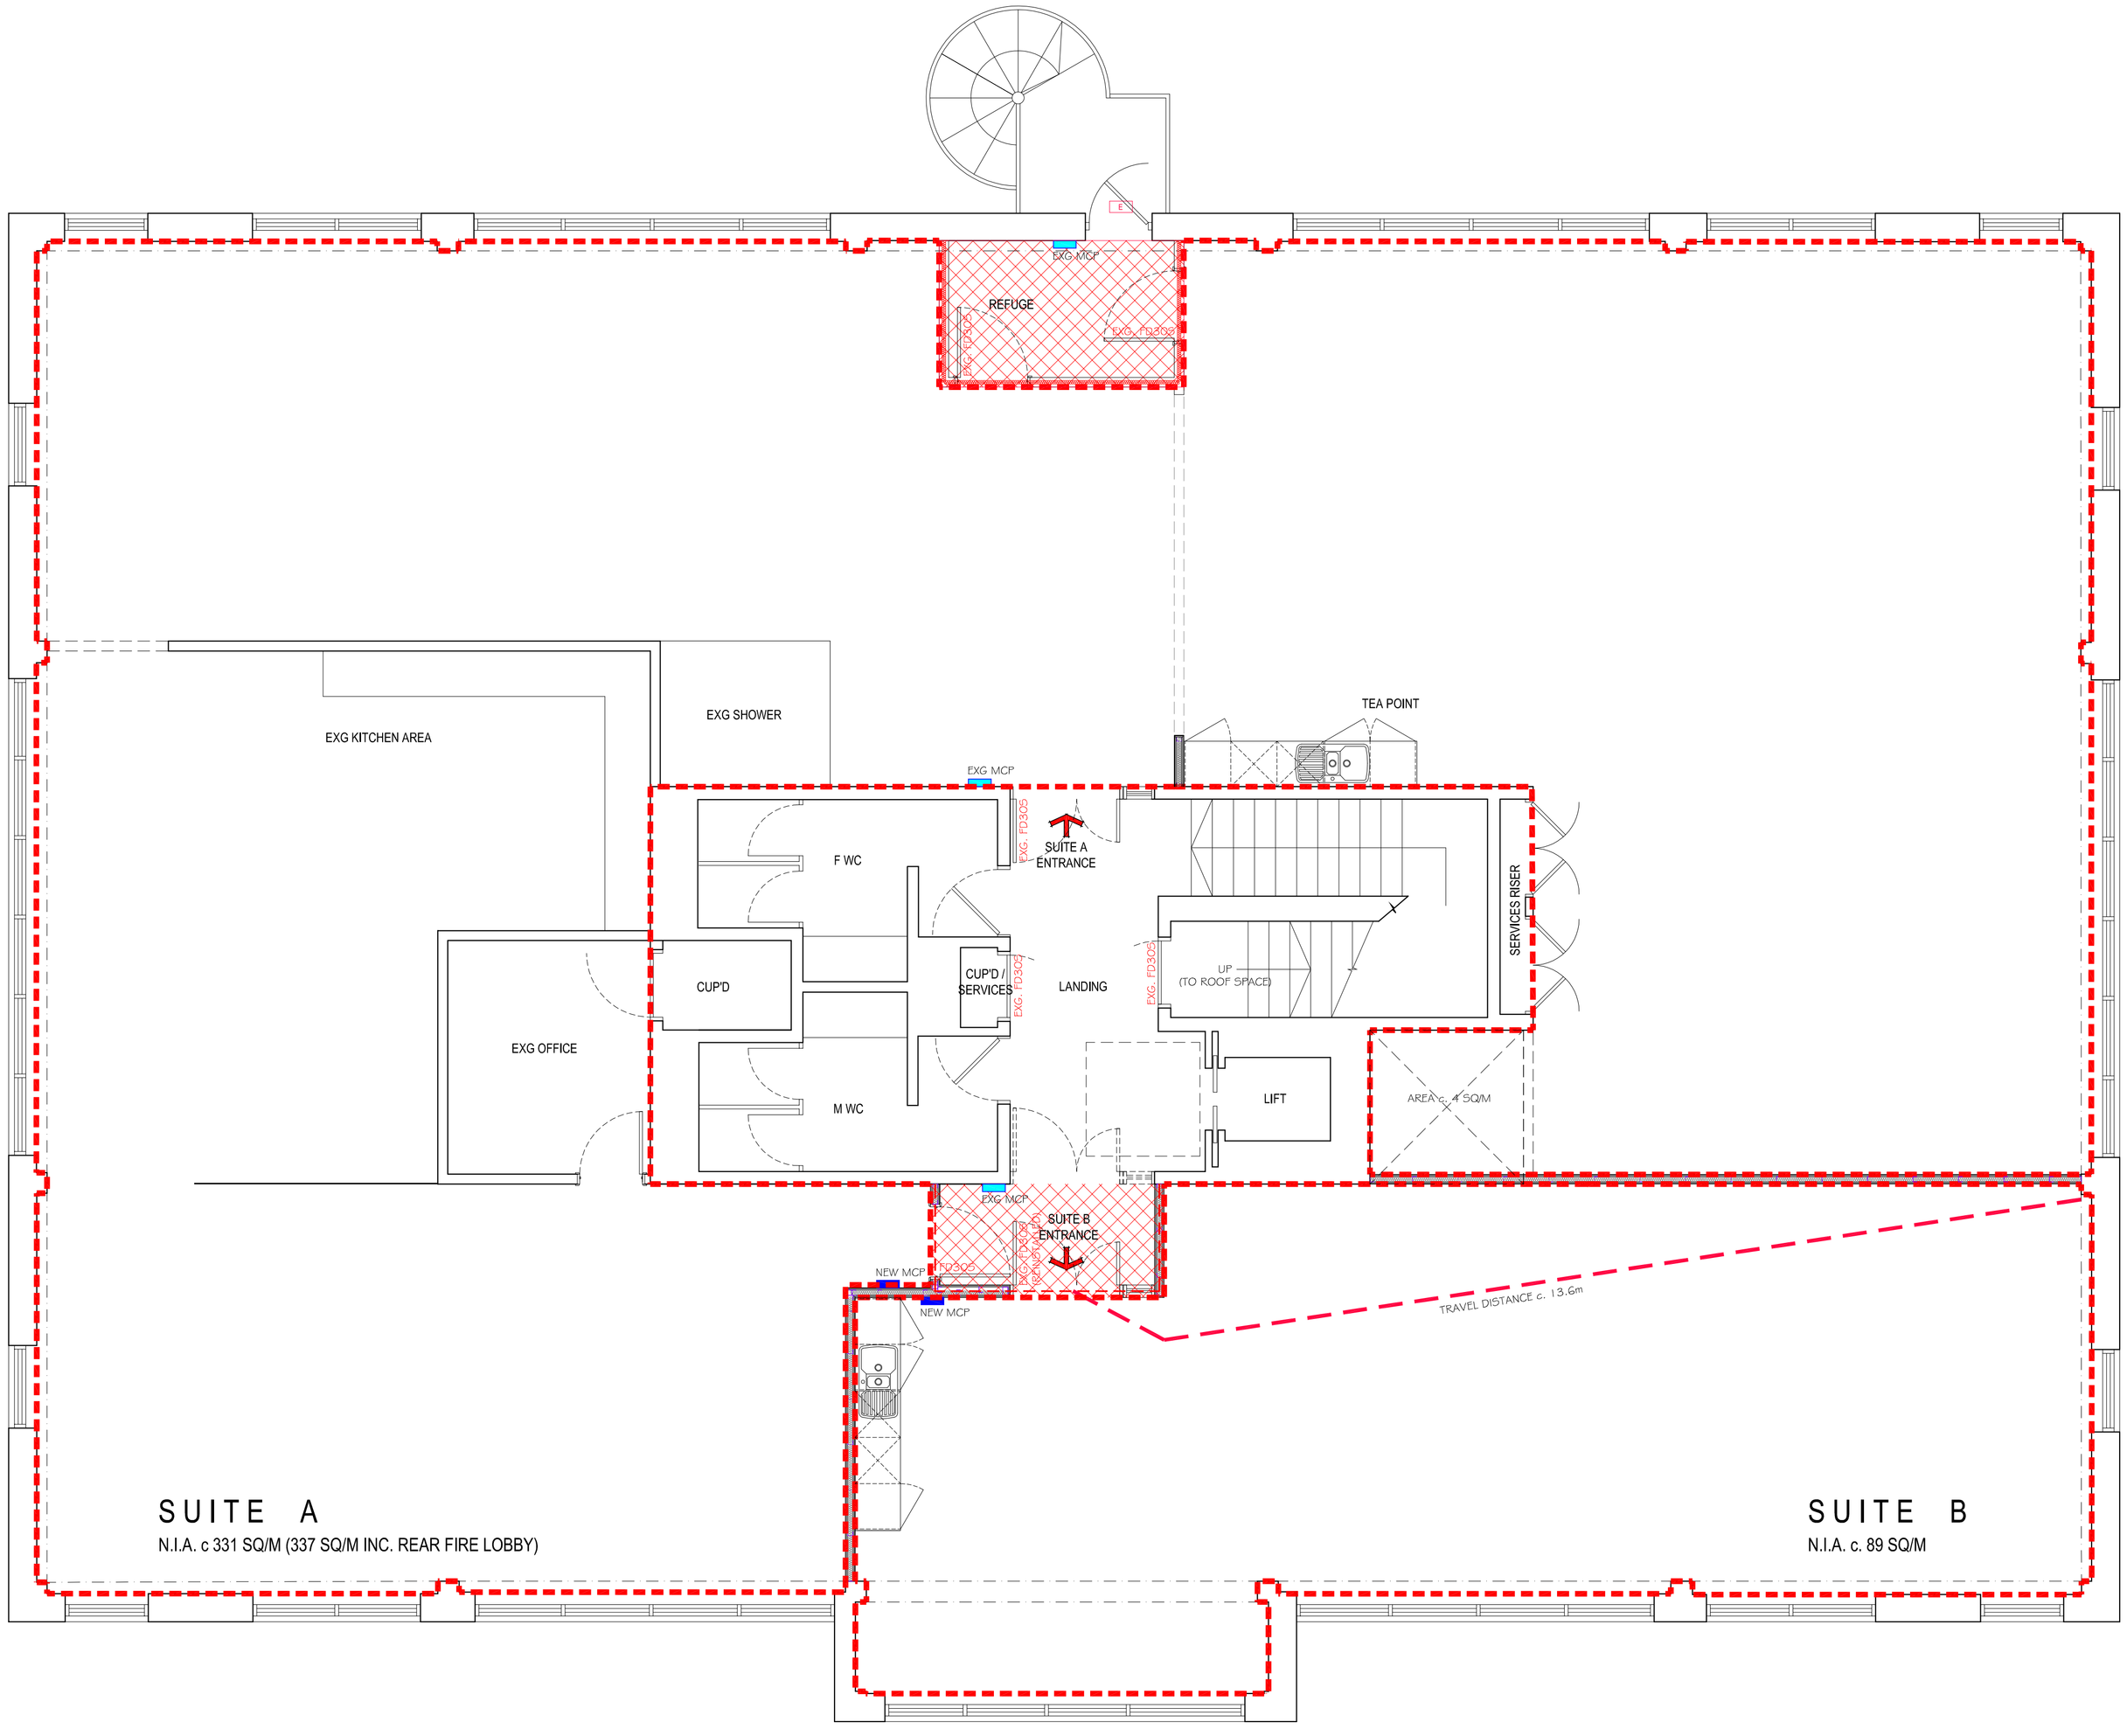

FIRST FLOOR PLAN

REV:	DATE:	DESCRIPTION:	DR	CHK
C	13.10.2021	SUBDIVISION REPOSITIONED.	-	-
B	06.10.2021	SUBDIVISION REPOSITIONED. TEA-POINT ADDED	-	-
A	24.09.2021	SUBDIVISION ALTERED	-	-

OTHER THAN FOR THE PURPOSES OF PLANNING, DO NOT SCALE THESE DRAWINGS. USE WRITTEN DIMENSIONS ONLY. ALL DIMENSIONS TO BE CHECKED ON SITE PRIOR TO COMMENCEMENT OF WORK.

THIS DRAWING IS THE COPYRIGHT OF SIMPSON HILDER ASSOCIATES LIMITED AND MAY NOT BE REPRODUCED, COPIED OR ALTERED IN ANY WAY WITHOUT WRITTEN AUTHORITY

SIMPSON HILDER ASSOCIATES LIMITED
67a High Street Lyndhurst
Hampshire SO43 7BE
T: 023 80 283798
F: 023 80 283688
E: sha@simpsonhilder.co.uk
www.simpsonhilder.co.uk

PROPOSED FIRST FLOOR PLAN

DRAWING STATUS: **FEASIBILITY**

WAVERLEY HOUSE
FARNHAM BUSINESS PARK
WEYDON LANE
FARNHAM, GU9 8QT

FOR MARKETING ONLY

DATE:	DRAWN BY:	
SEPTEMBER 2021	GL	
SCALE @ A1: 1:50	CHECKED: -	DATE CHECKED: -
JOB NO. 7810	DRAWING NO. 005	REVISION C

SCALE 1:5 (0, 50, 100, 150, 200 mm) · SCALE 1:10 (0, 100, 200, 300, 400 mm) · SCALE 1:20 (0, 200, 400, 600, 800 mm) · SCALE 1:50 (0, 0.5, 1, 1.5, 2 m) · SCALE 1:100 (0, 1, 2, 3, 4 m) · SCALE 1:200 (0, 2, 4, 6, 8 m) · SCALE 1:500 (0, 5, 10, 15, 20 m) · SCALE 1:1250 (0, 10, 20, 30, 40, 50 m)