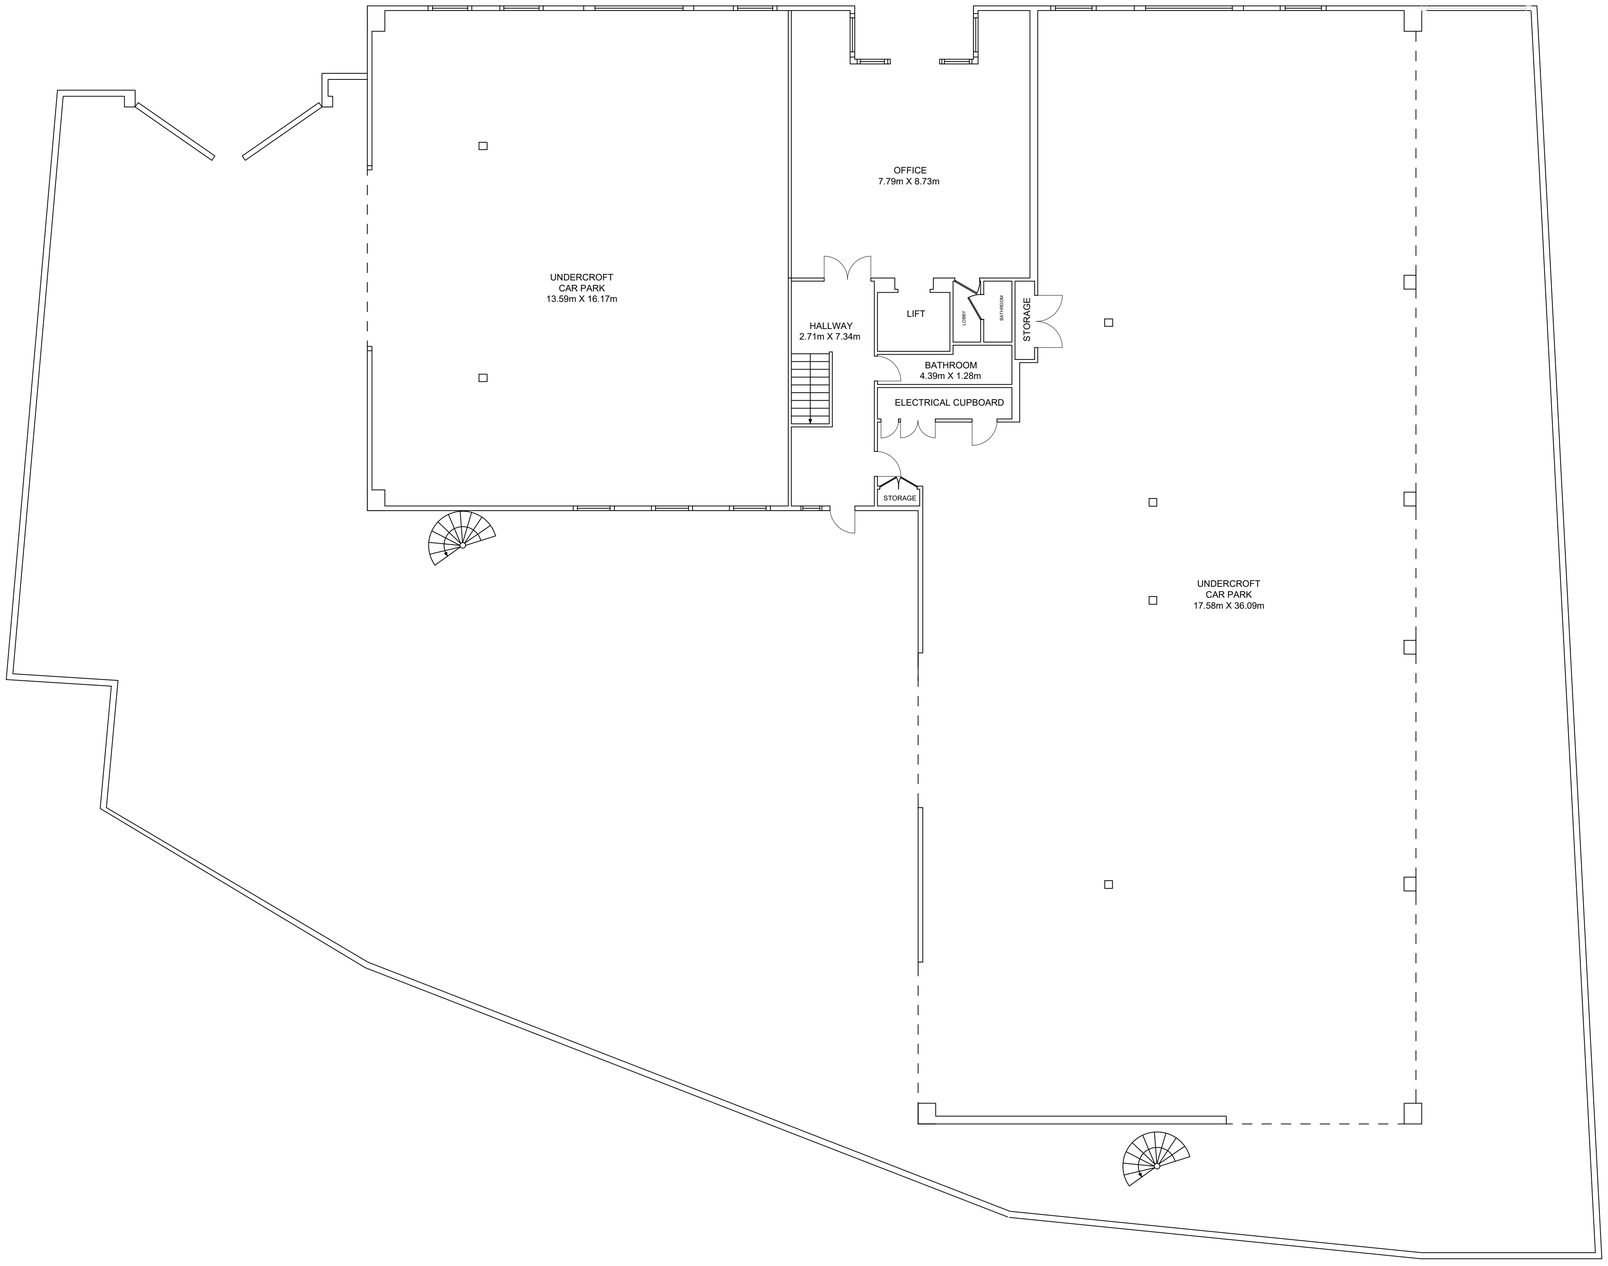

NOTE:

iD Contracts

REV.	DATE	DESCRIPTION
-	02/09/25	For Information

Client:
Blackmore Building Consultancy

Global House
Fox Lane North
Chertsey, KT16 9HW

BLOCK PLAN

EXISTING

Drawing Title:
ID25 115 - 1001 - 0

Scale	Sheet		
1:200 @ A1			
Drawn by: CG	Checked by:	Approved by:	Date: 26/11/2025
Sheet No.			Revision -